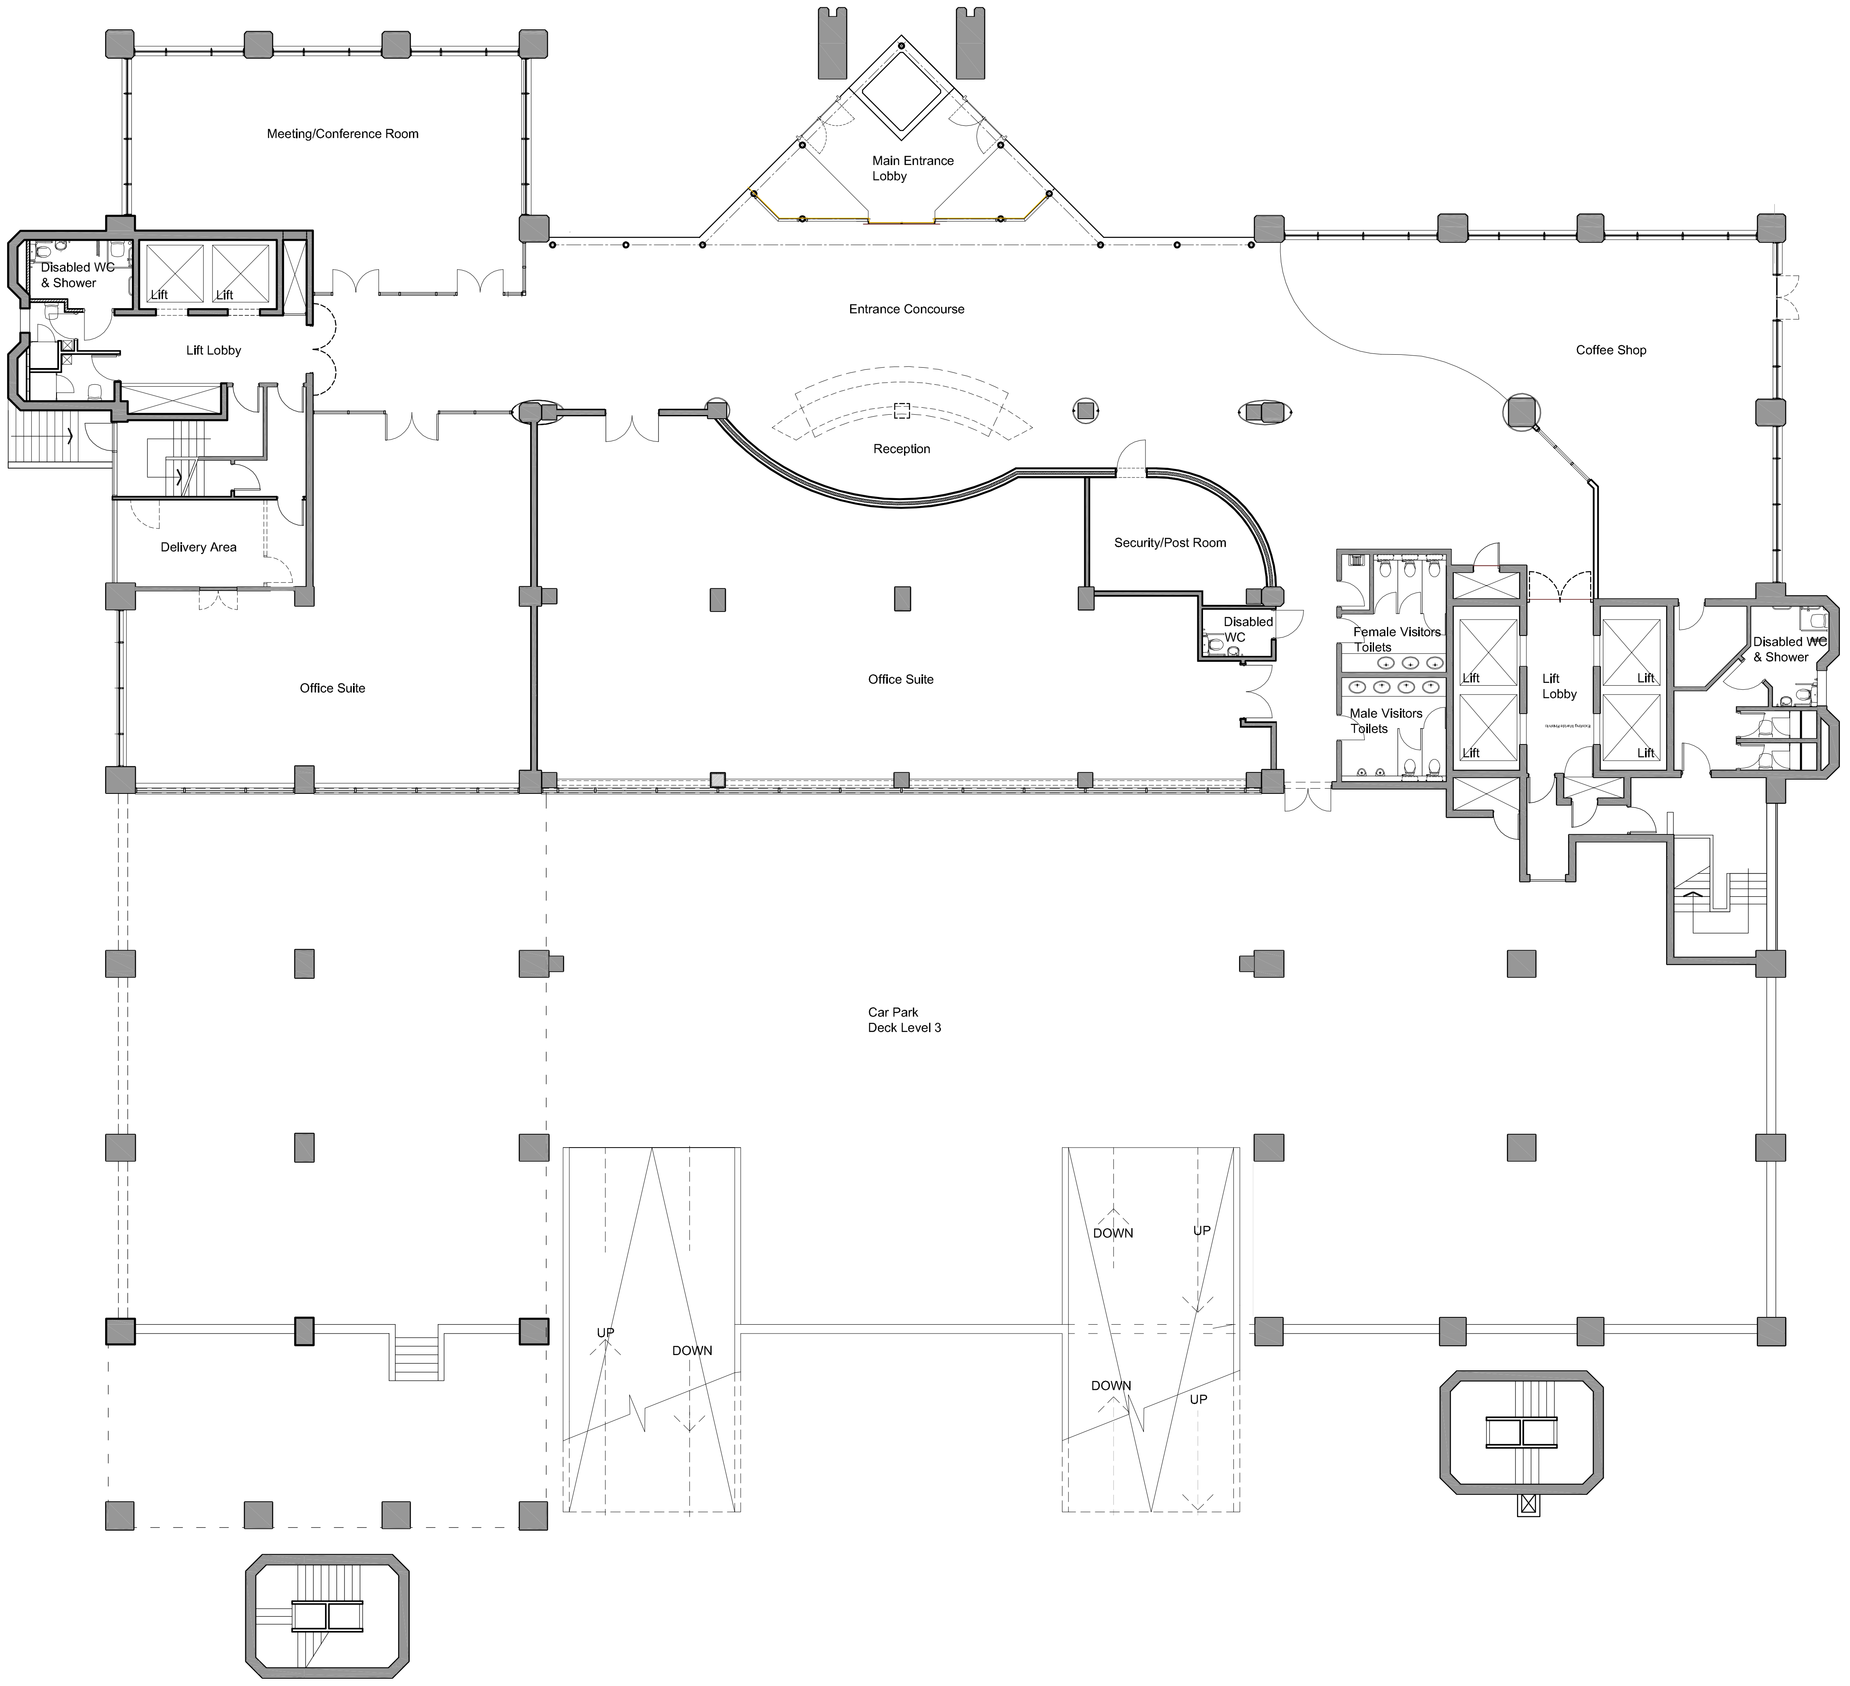

GROUND FLOOR

COPYRIGHT RESERVED
DO NOT SCALE FROM THIS DRAWING

REV	AMENDMENTS	DRAWN	DATE	AUTH'D

PROJECT

ALTERATIONS AND EXTENSIONS
54 HAGLEY ROAD, EDGBASTON
BIRMINGHAM B16 8PE

CLIENT

KESTREL PROPERTIES LTD
40 BROADWAY, LONDON SW1H OBU

TITLE

GROUND FLOOR PLAN

Job	Scale 1:100@AO	DRG NO	Revision
Date	Type ACAD		